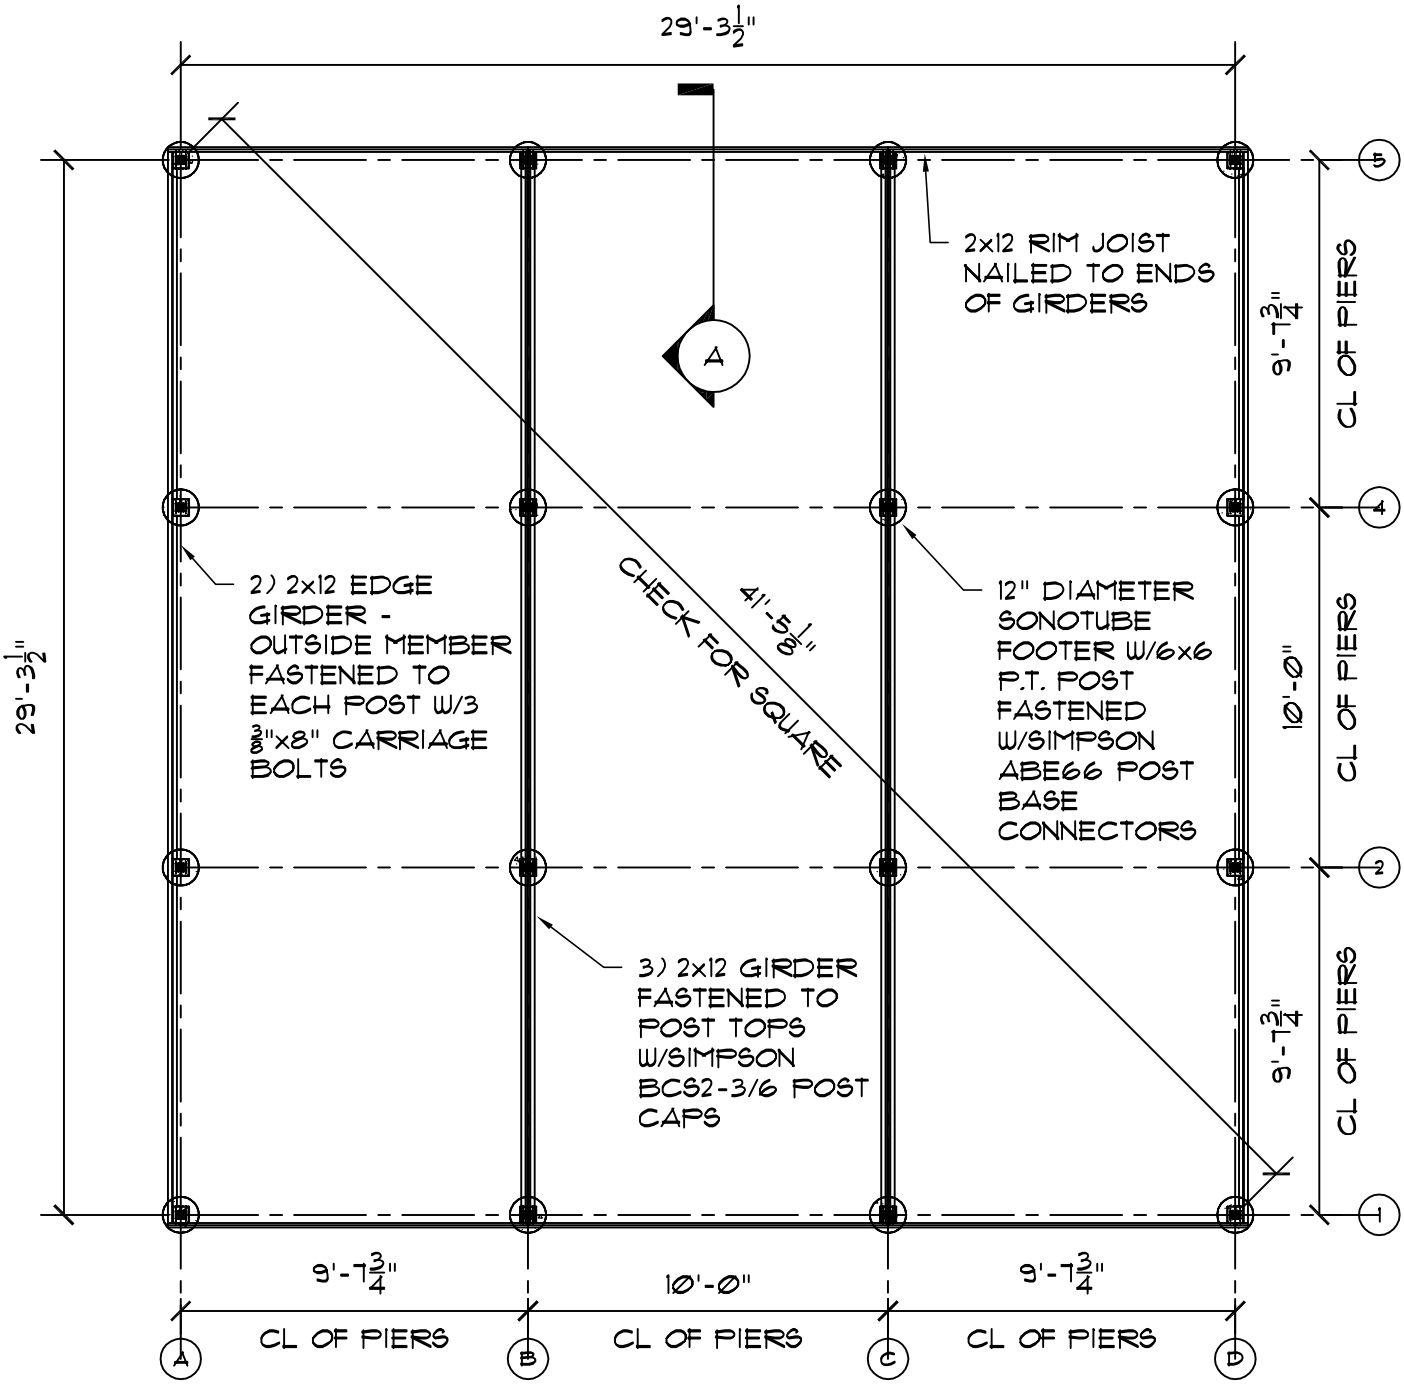

1 Foundation Plan

SCALE 3/16" = 1'-0"

24' Yurt Platform Foundation Plan

BLUE RIDGE YURTS

369 Parkway Lane South
Floyd, VA 24091
540.745.7458
blueridgeyurts.com

SHEET NUMBER 24'-1

©2010 BLUE RIDGE YURTS, INC.